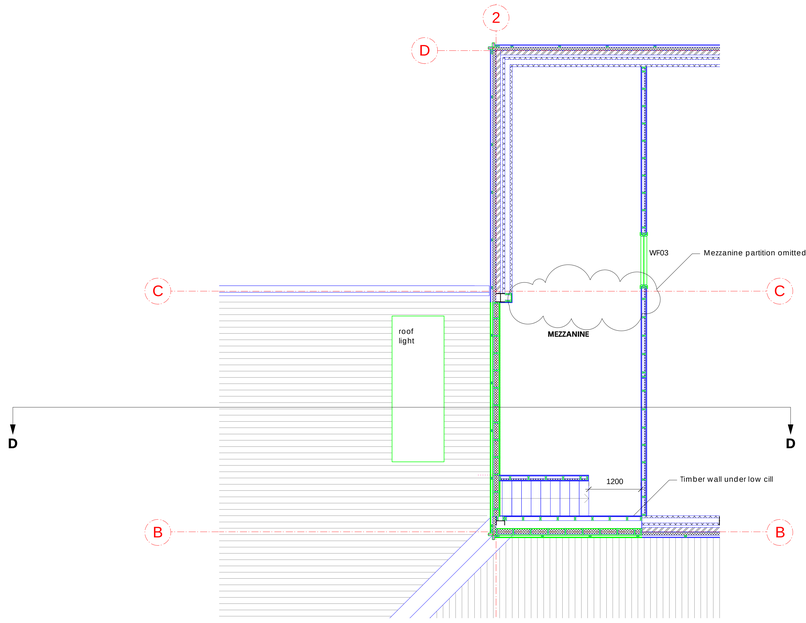

MEZZANINE LEVEL PLAN

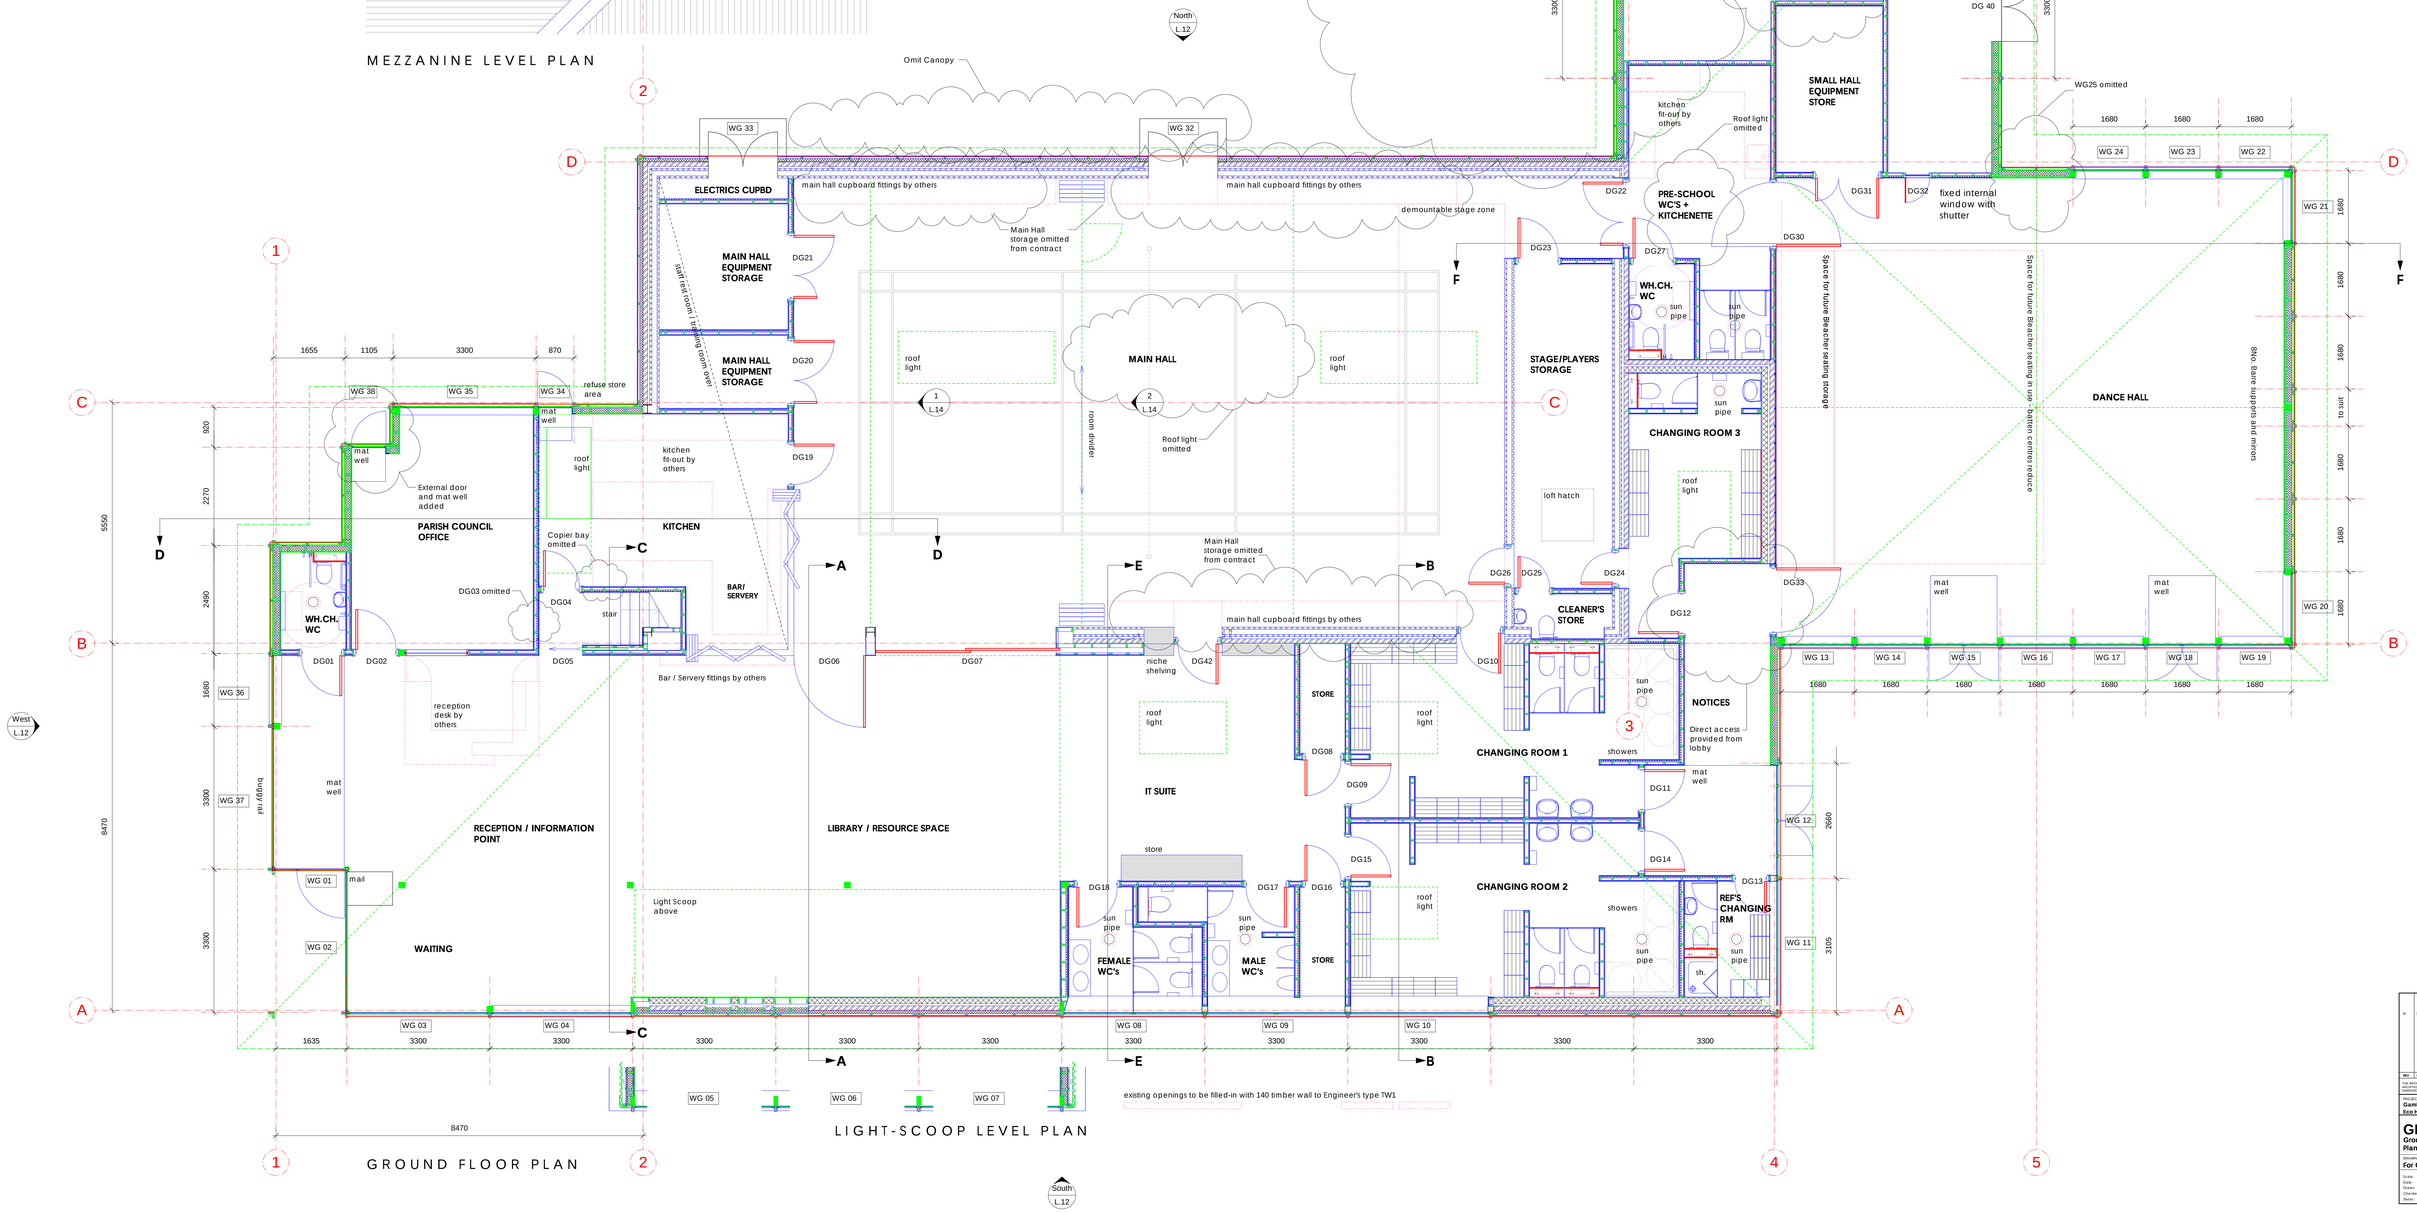

GROUND FLOOR PLAN

LIGHT-SCOOP LEVEL PLAN

REV	DATE	DESCRIPTION	AUTHOR
M	30.06.22	Revisions as clouded: External door and mat well added to kitchen; Copier bay omitted; internal door to stair hole removed; Wall shown beside stair to be removed; Roof light over stair omitted; mat well to be added to entrance lobby; Canopy omitted; Mat wells at main entrance porch, entrance to main hall and mezzanine partition omitted; access to small hall provided direct from lobby; Mezzanine partition omitted; Light scoop accommodation omitted; Mezzanine level changed to floor contract	SJ

THE INFORMATION ON THIS DRAWING IS COPYRIGHT OF CIVIC ARCHITECTURE LTD. DO NOT SCALE FROM THIS DRAWING. DIMENSIONS ARE TO BE VERIFIED ON SITE PRIOR TO CONSTRUCTION.

PROJECT:
Gamlingay Parish Council
Eco Hub

GEH-L02 rev.M

Ground and Mezzanine Floor Plan

DRAWING PURPOSE:
For Construction

Scale: 1:50 @ A1
Date: 29 Sept 2022
Drawn: DJ
Checked:
Sheet: 1 of 3

civic
civic architecture ltd
Studio 4L, Iron Mills
1 Clink St, London SE1 9DG
www.civic.co.uk